
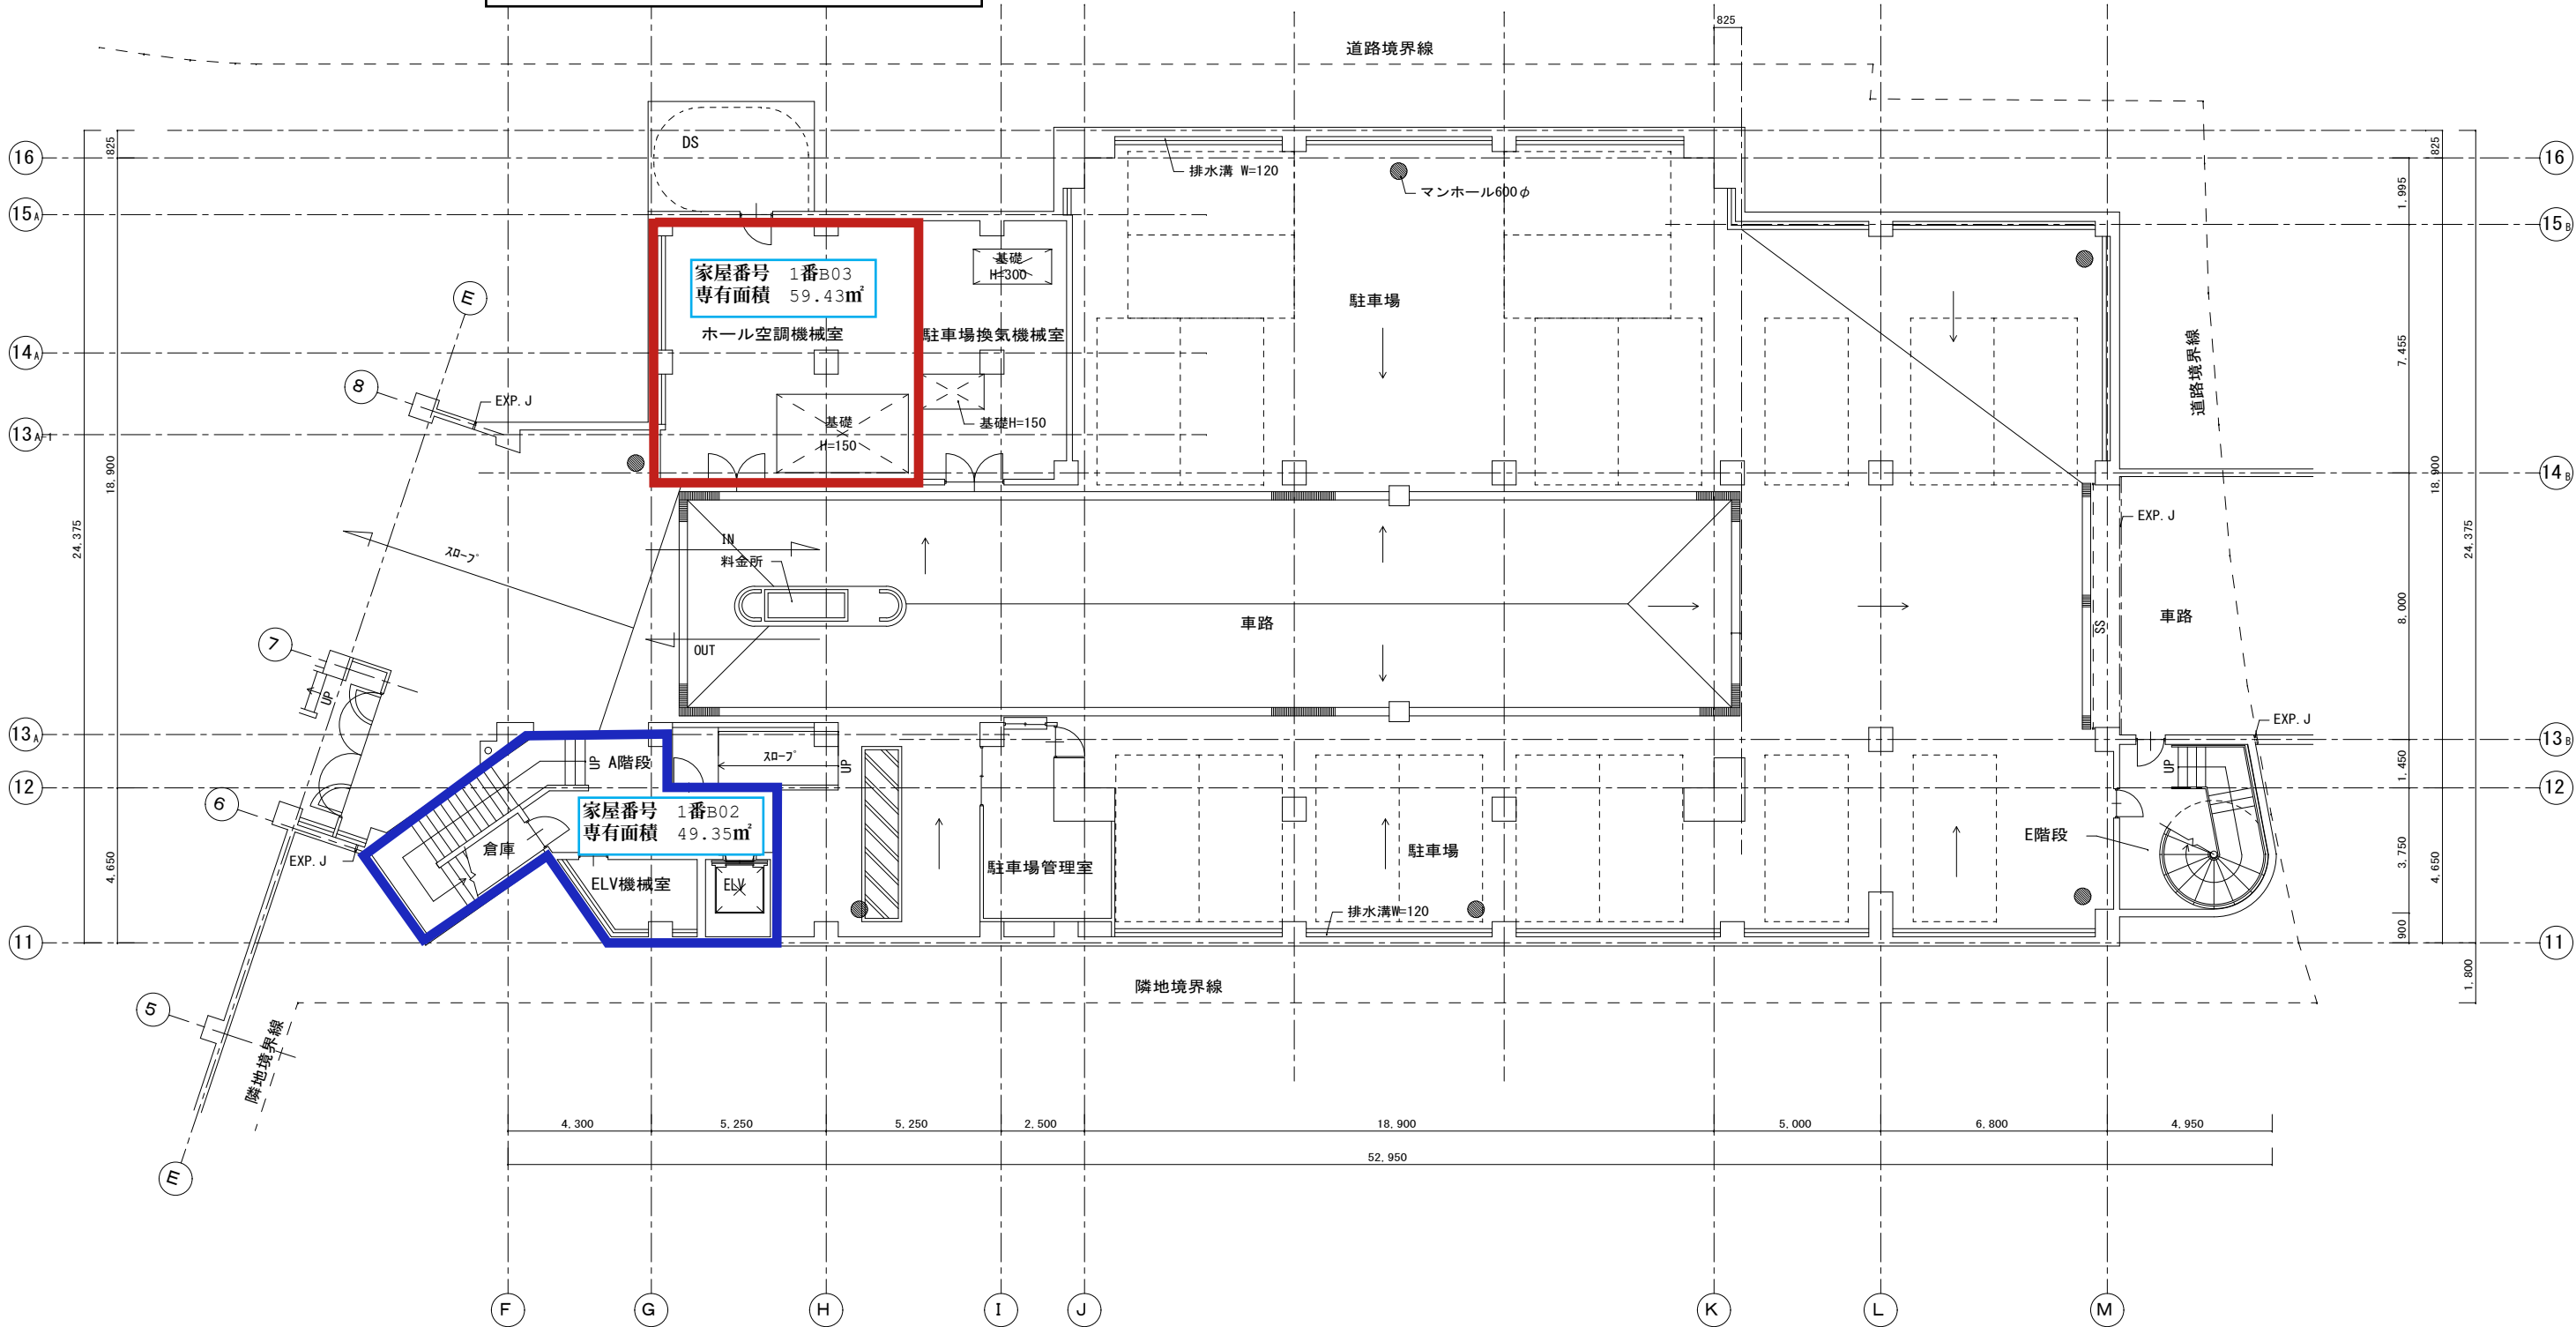



地下 1 階

地下1階	1番B03	59.43 m ²
	1番B02	49.35 m ²
1階	1番101	95.46 m ²
	1番102	1030.52 m ²
2階	1番214	476.22 m ²
	1番215	97.85 m ²
3階	1番314	481. 87m ²
	1番315	42.50 m ²
合計		2333.20 m ²

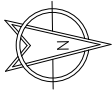


地下 1 階平面図 S=1/200

1 階

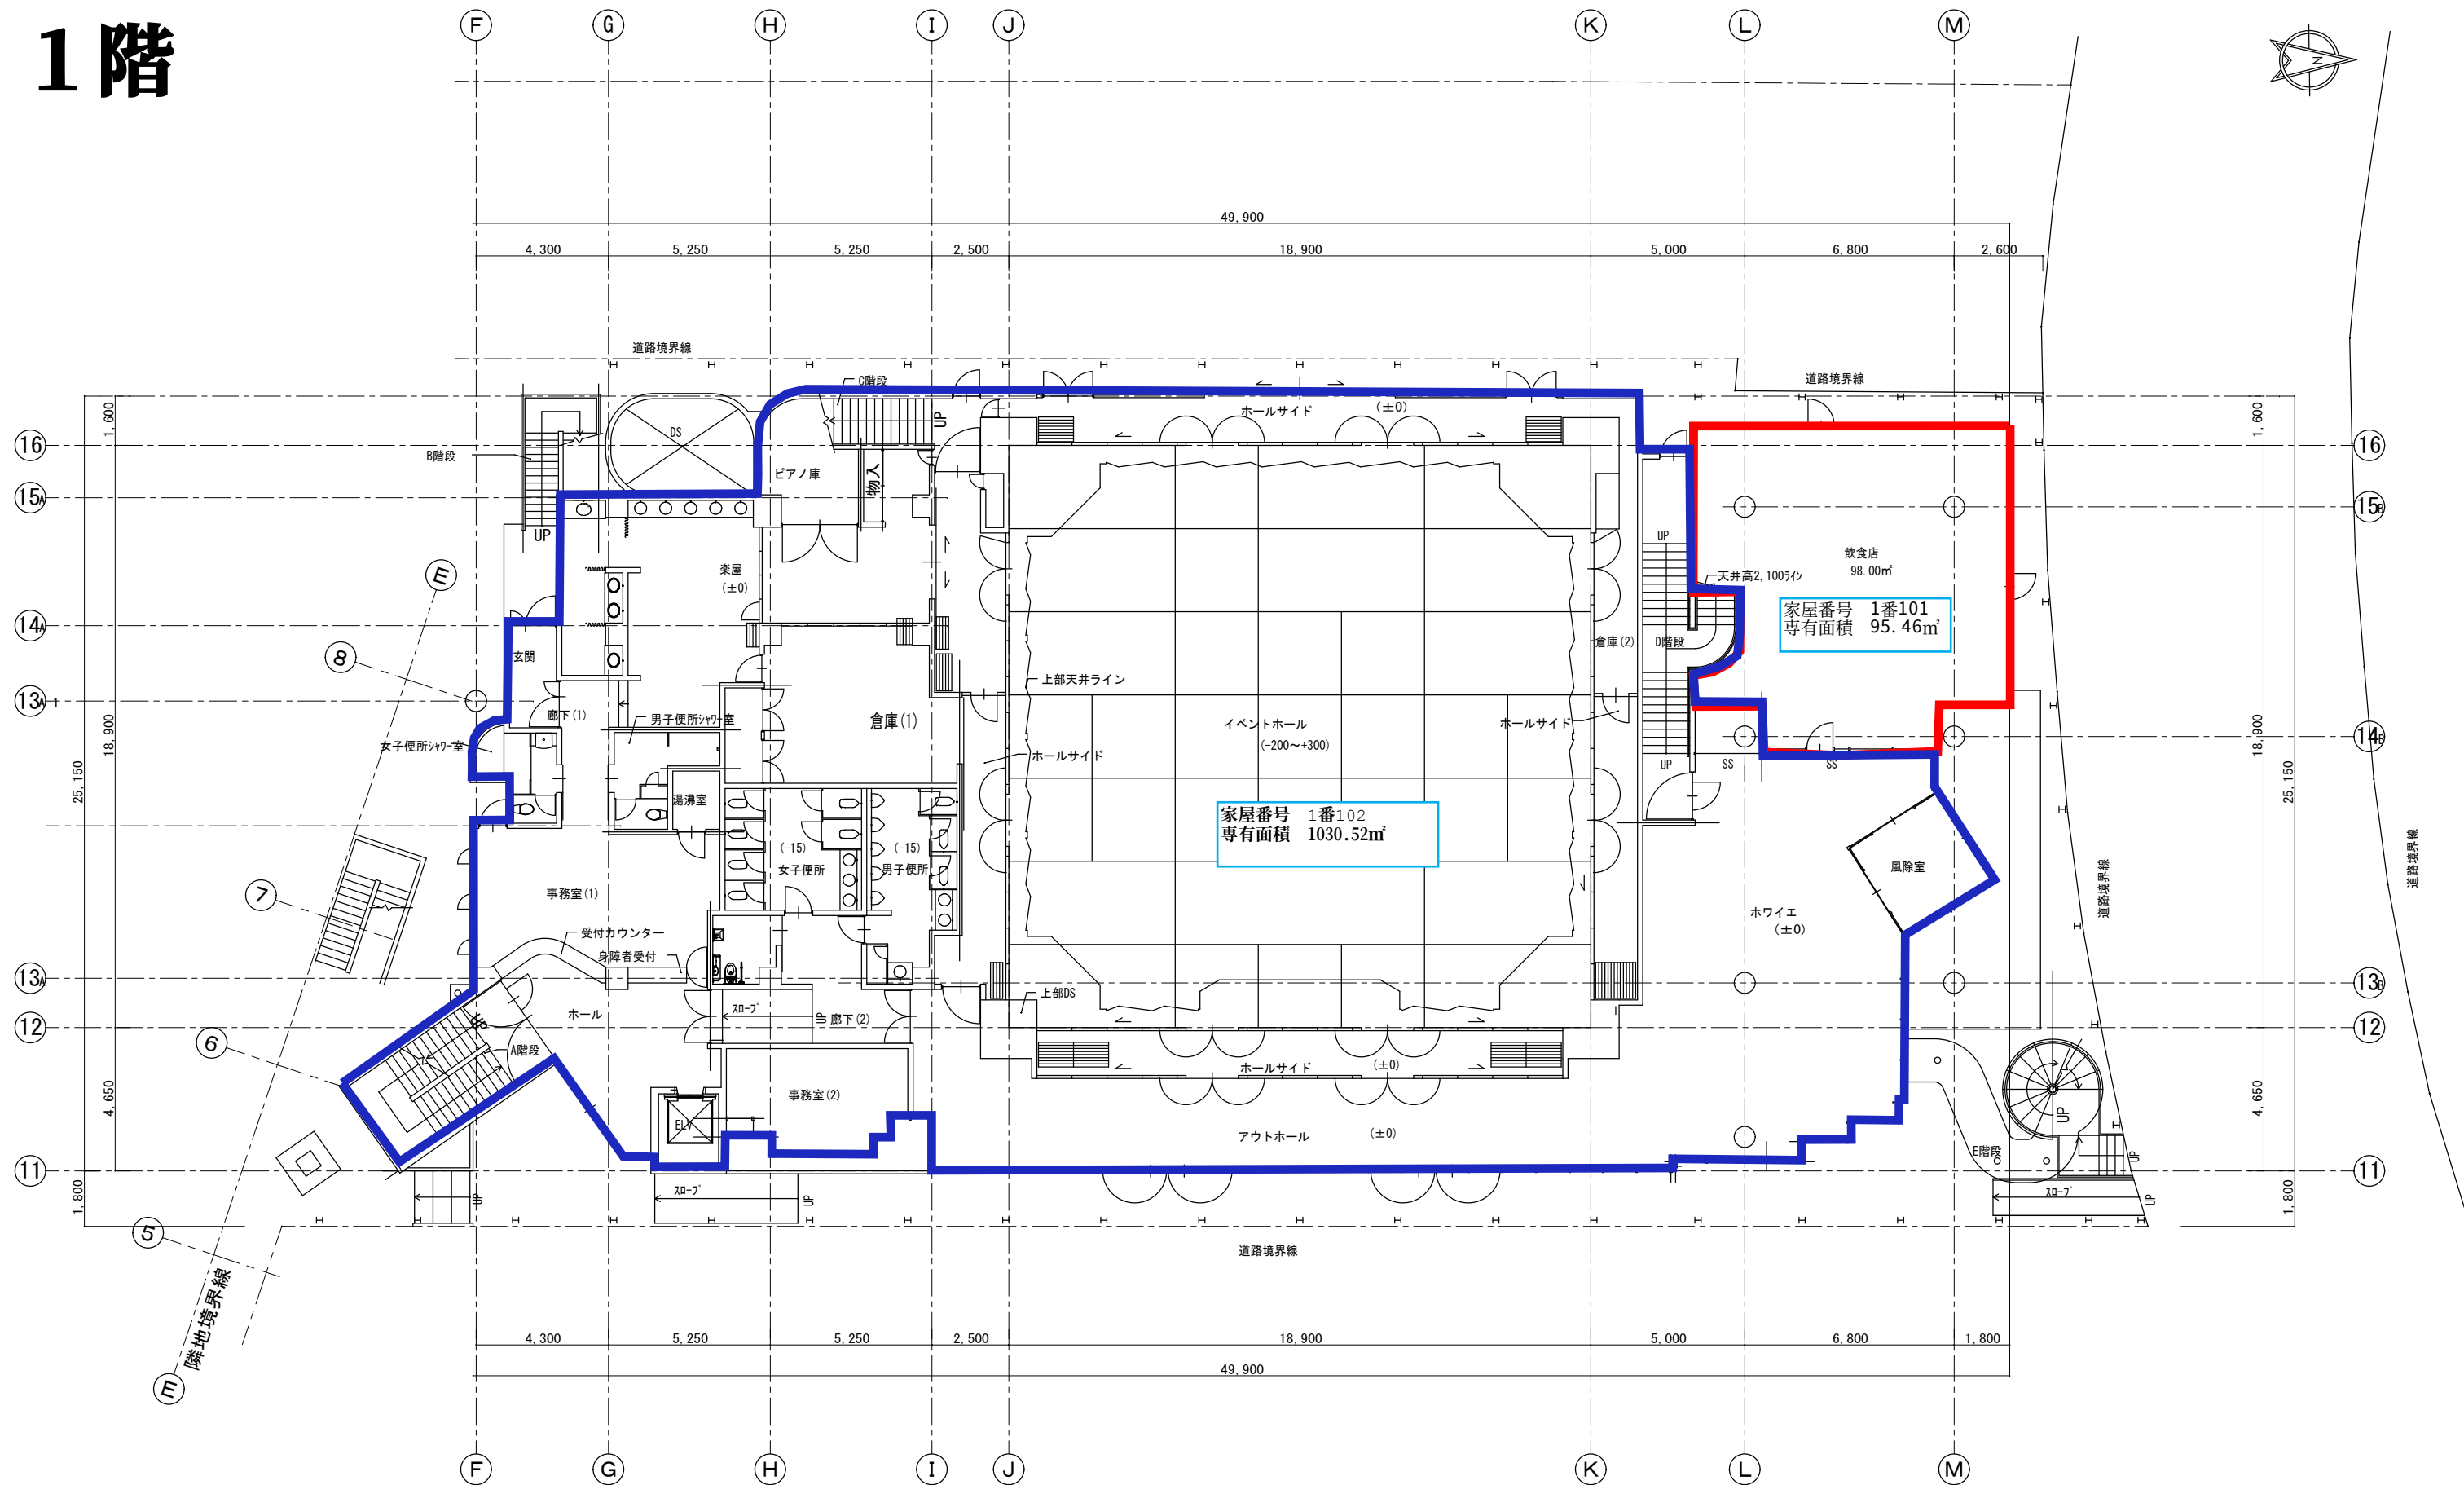


1 階平面図 S=1/200

2 階


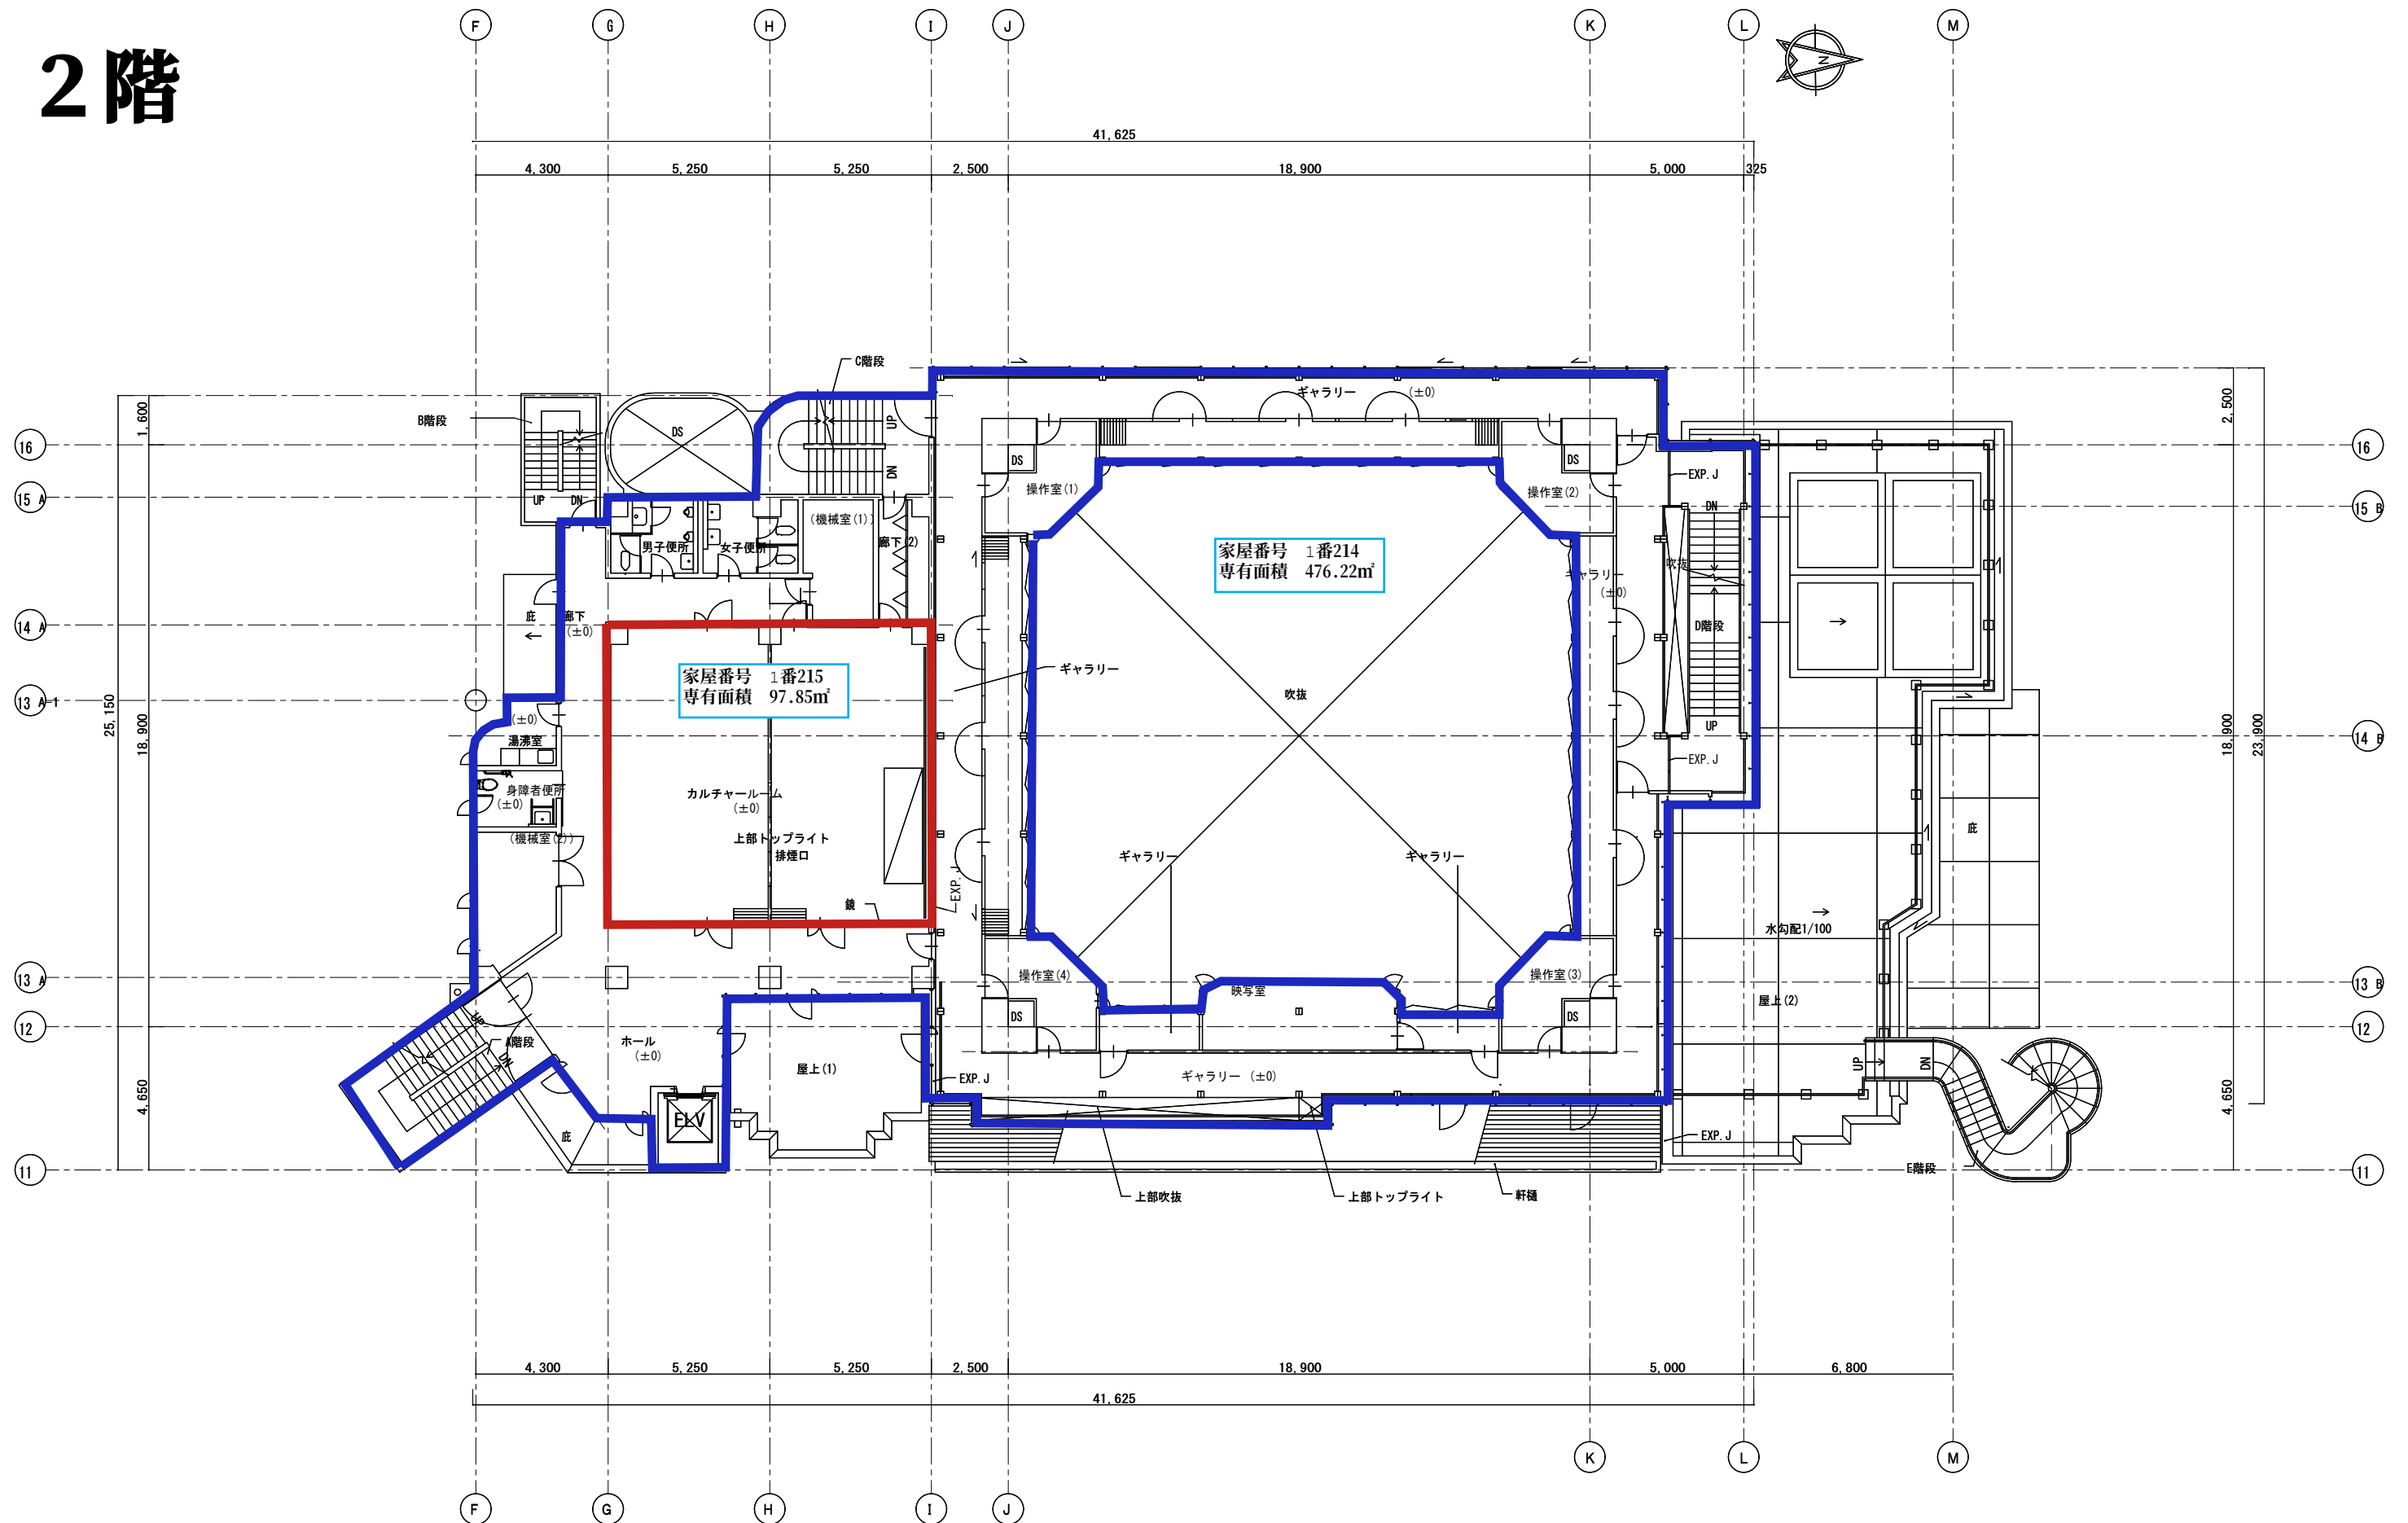


3階

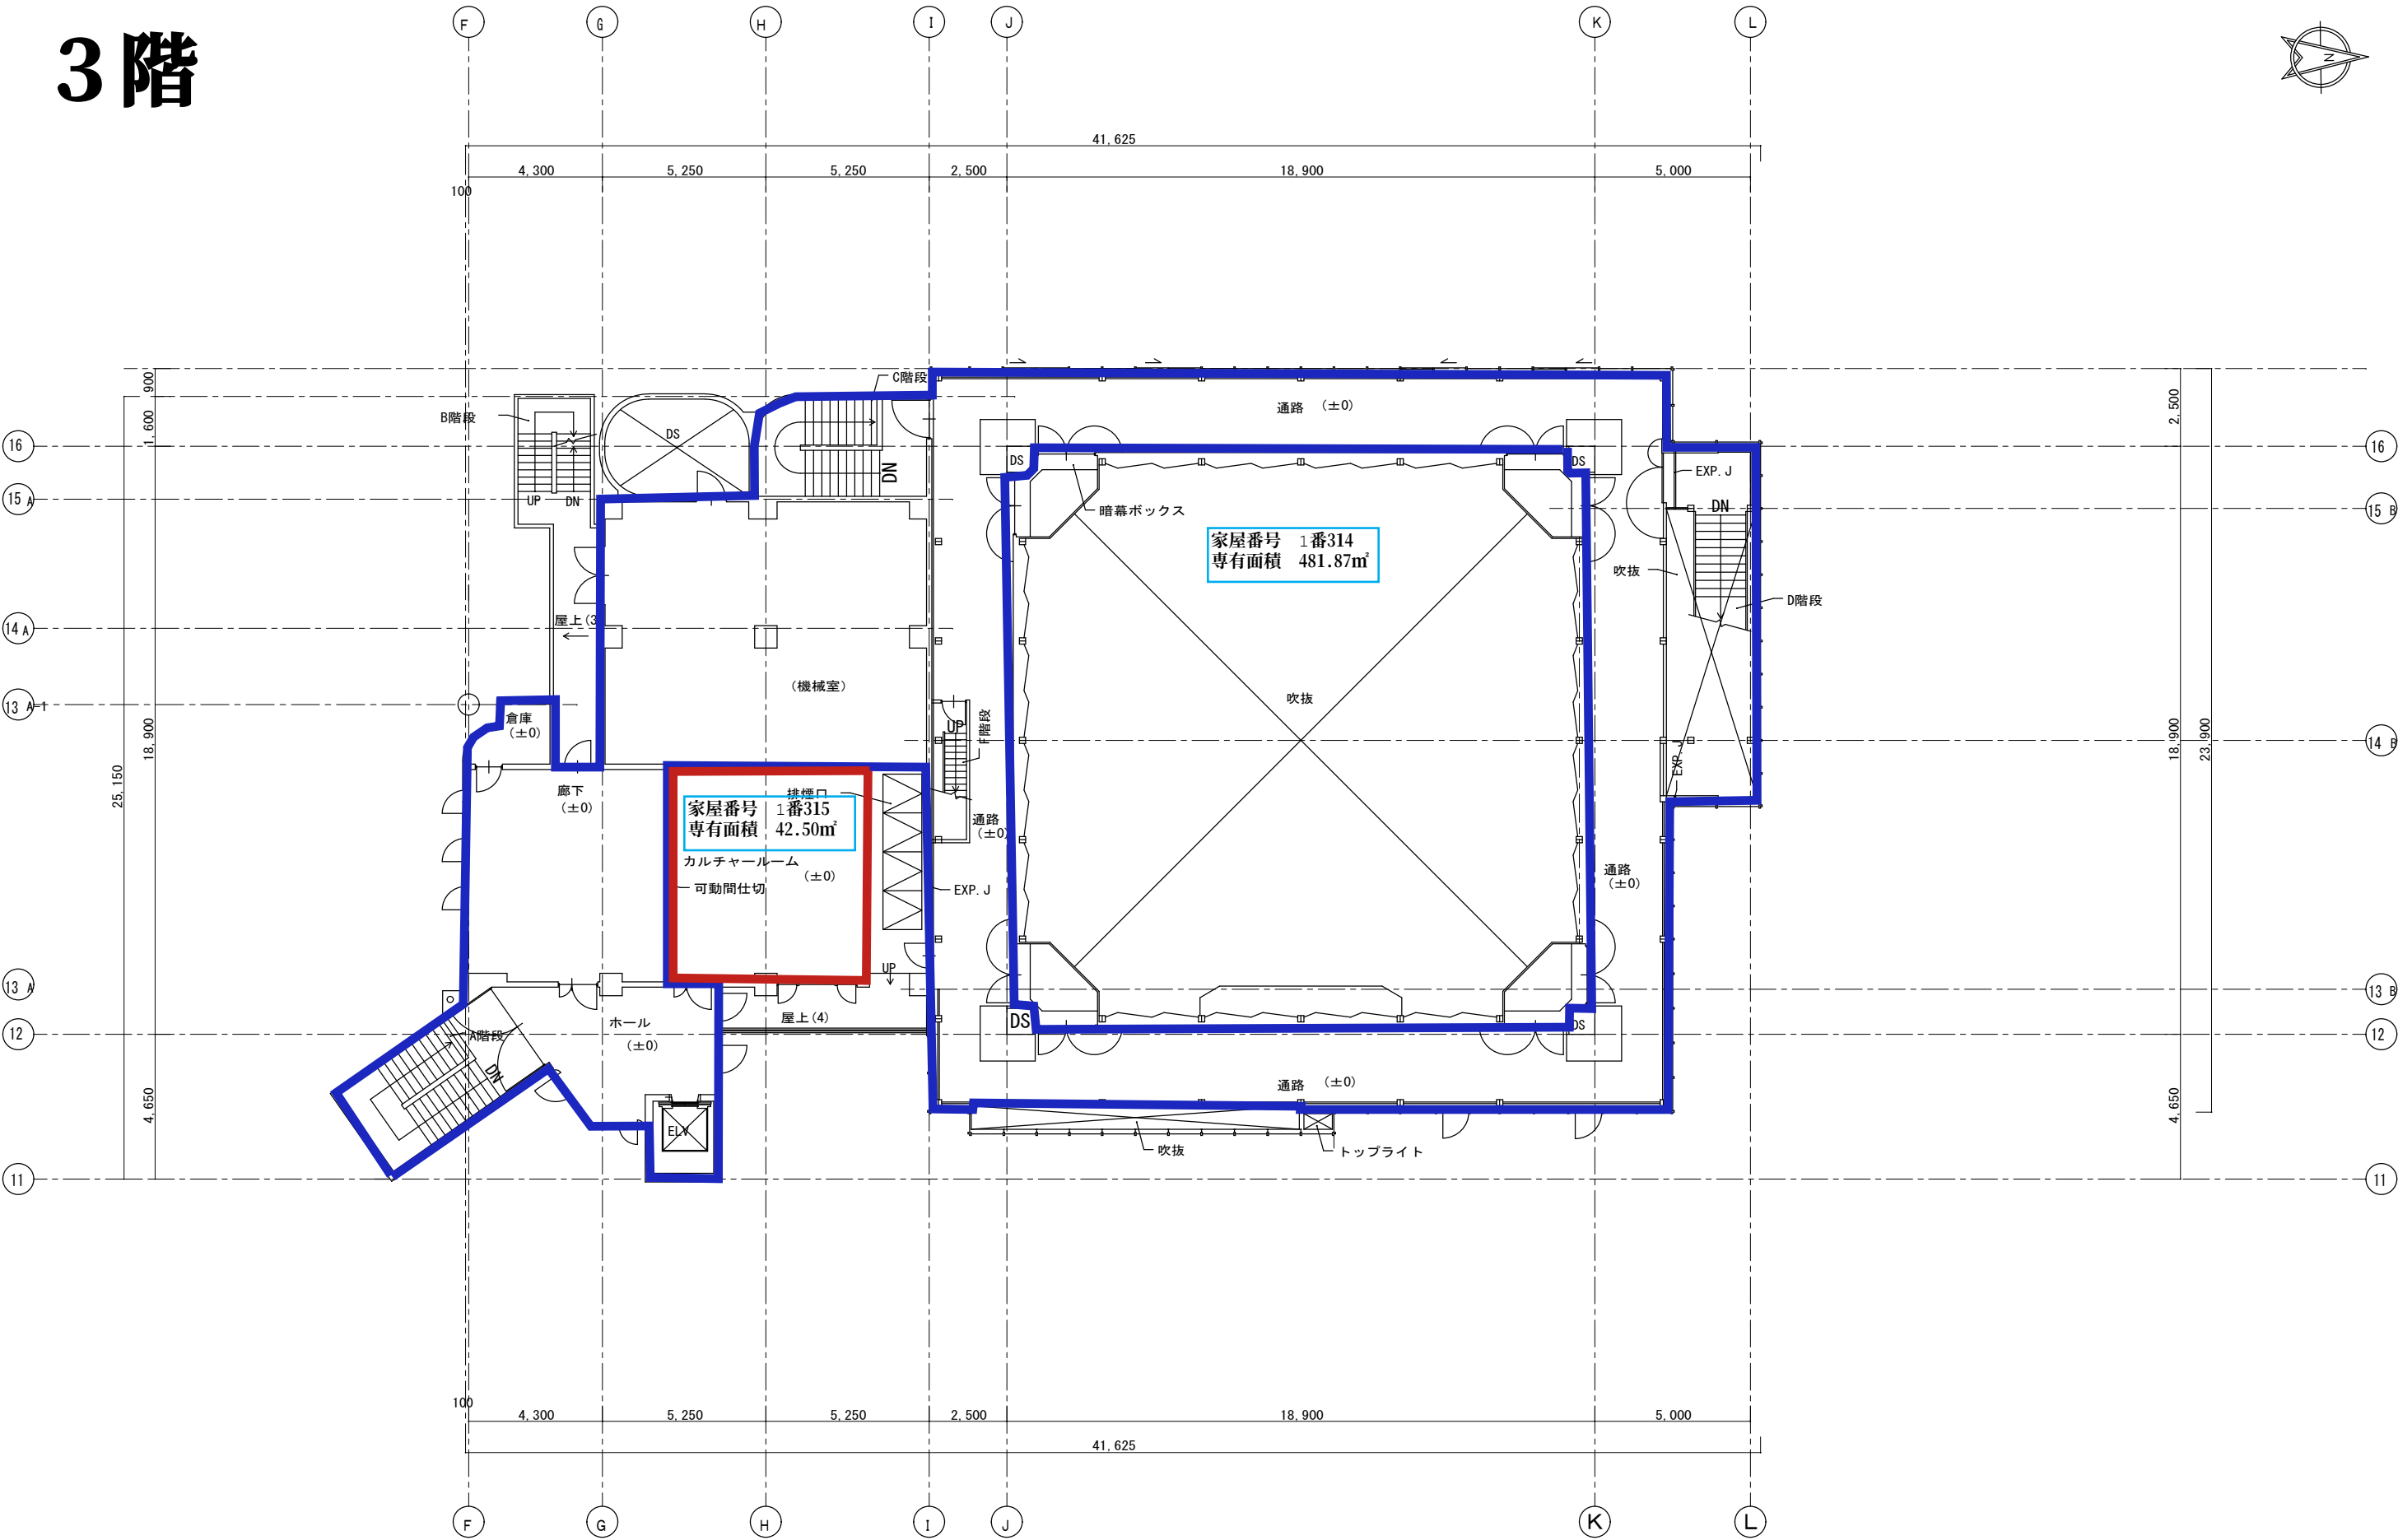

3階平面図 S=1/200

スノコレベル

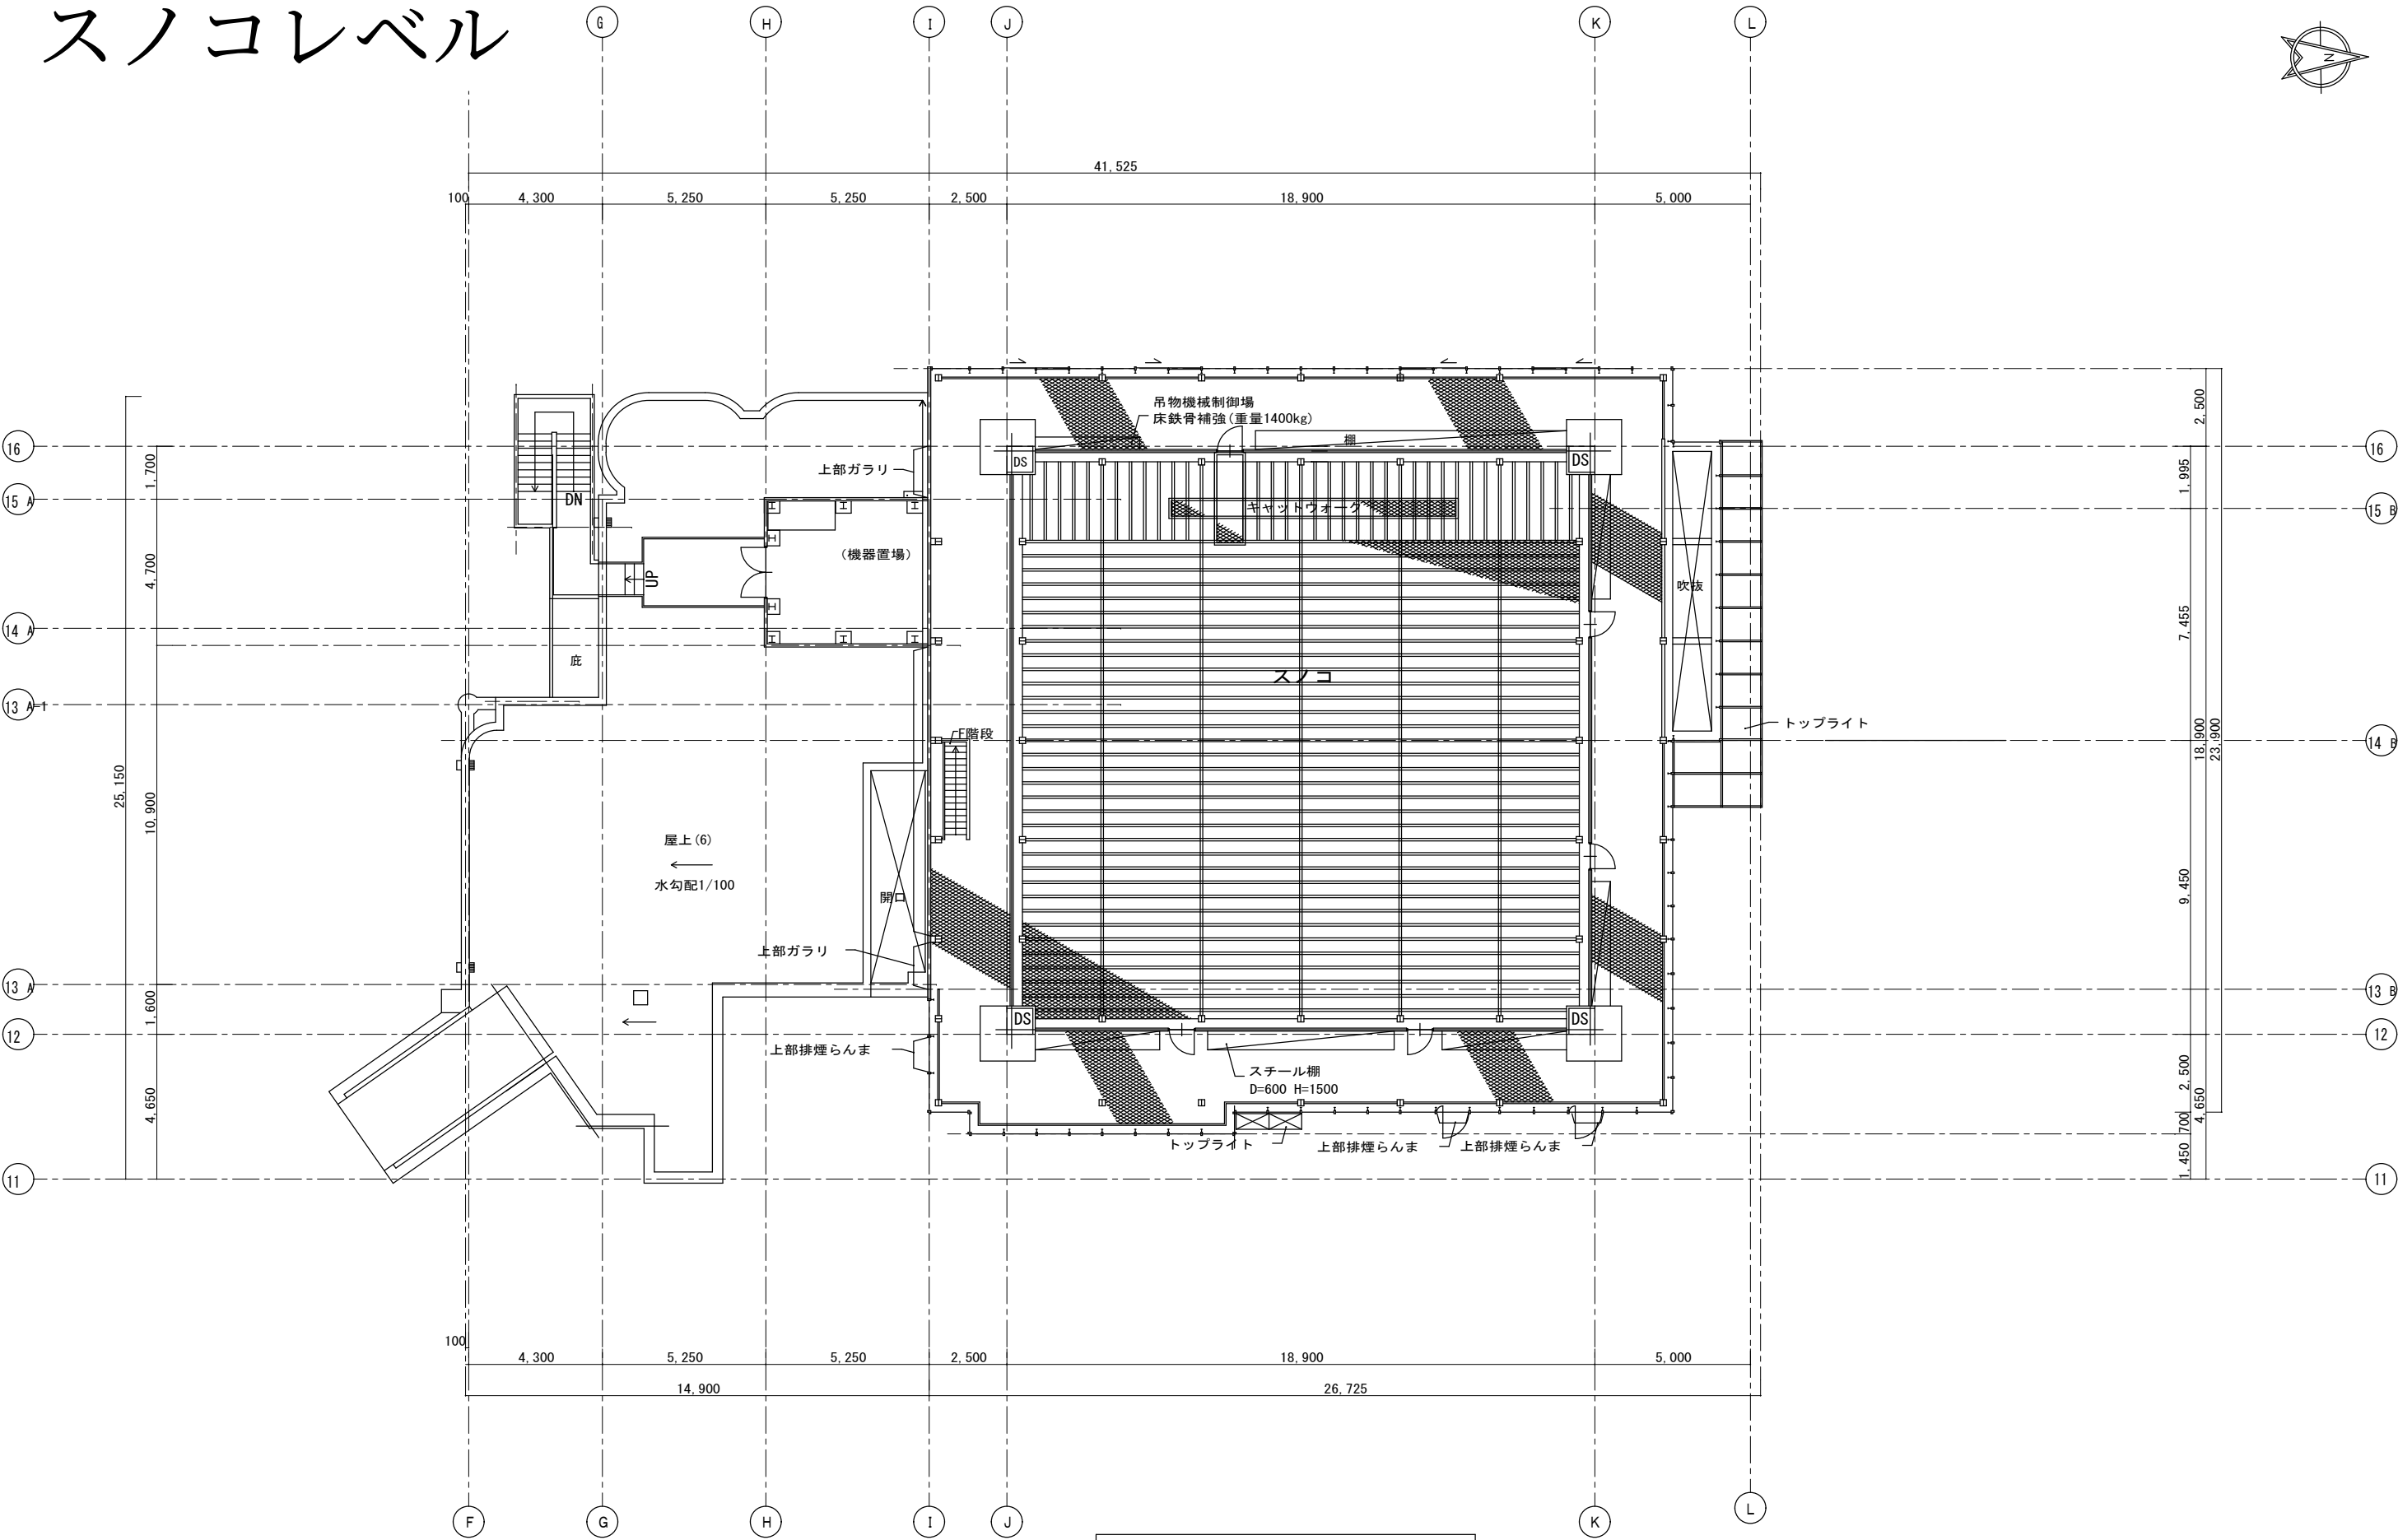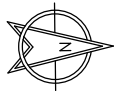

スノコレベル平面図 S=1/200